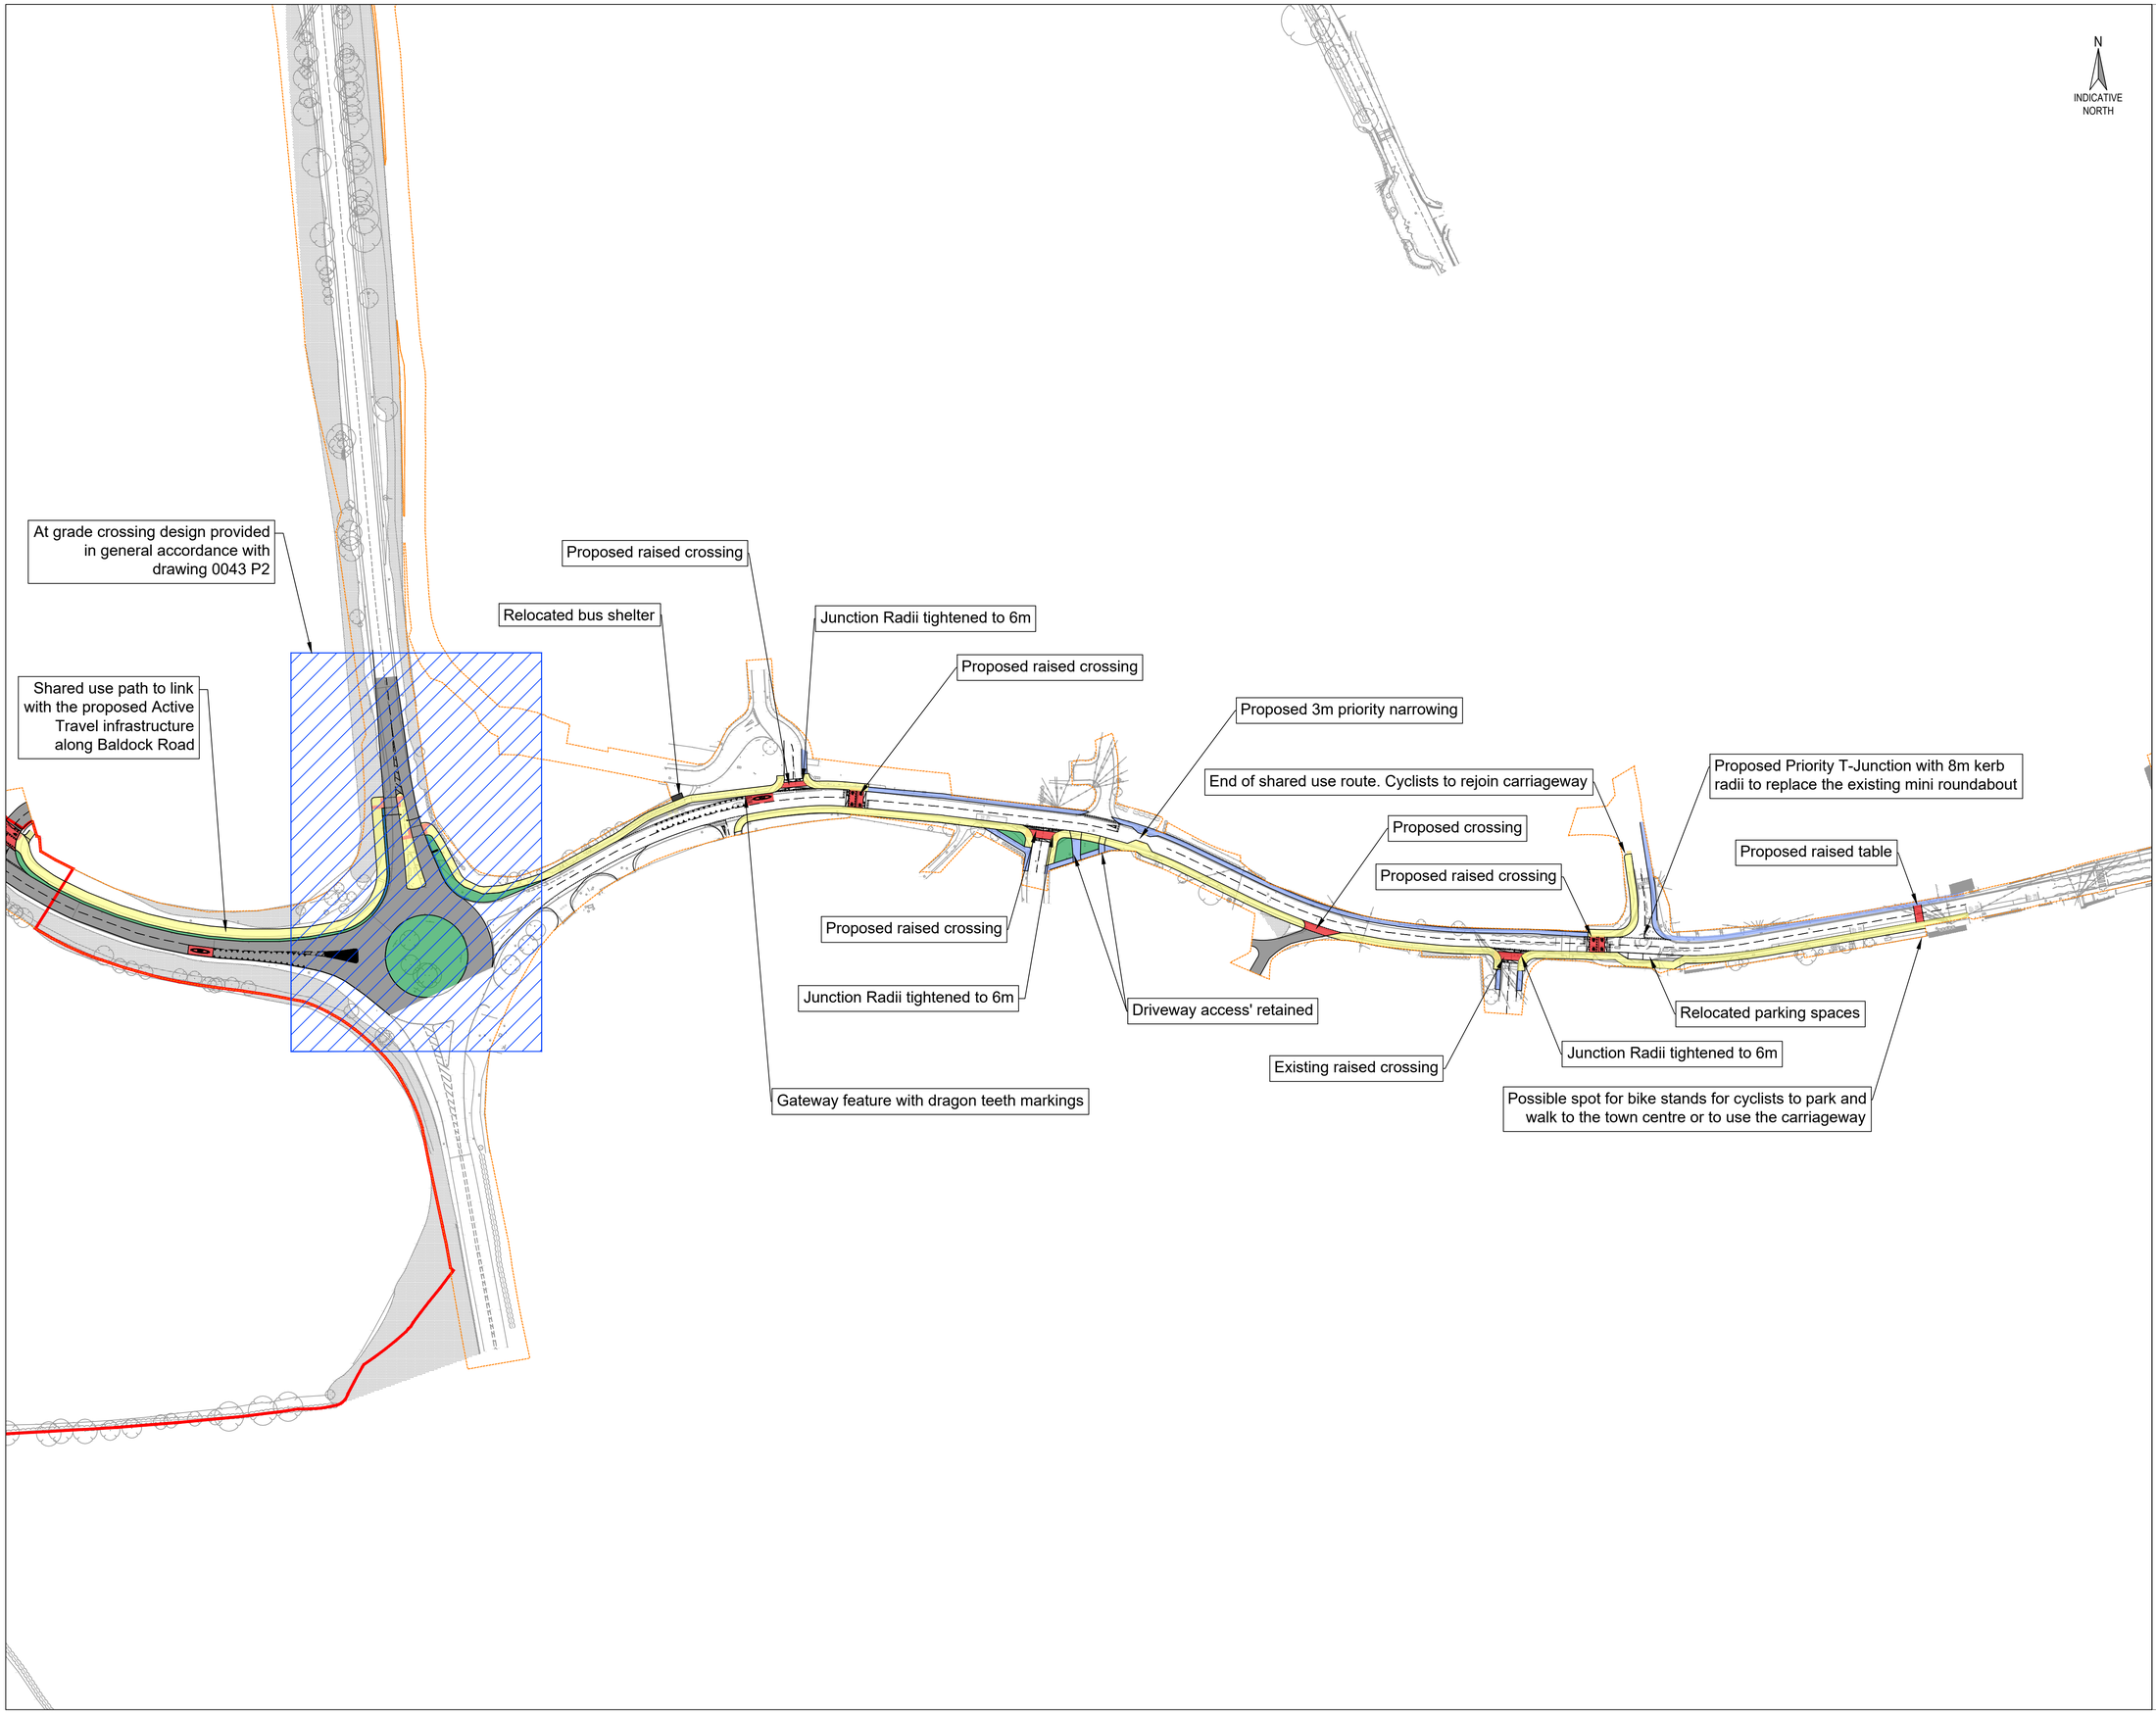


LEGEND

- Site Boundary
- Highway Boundary
- Existing Carriageway
- Verge
- Proposed Shared Pedestrian and Cyclist Path
- Existing Footway
- Coloured Surface Treatment

Rev	Date	Description	By	Apvd
P1	15.10.26	Preliminary issue	TL	JD

PROJECT:
BUNTINGFORD

TITLE:
PROPOSED OFFSITE WORKS ON BALDOCK ROAD

CLIENT:
HALLAM LAND MANAGEMENT

SCALE@A1:
DO NOT SCALE

PROJECT REF:
23161

DRAWING No: 050

REV: P1

Revision Referencing
P = Preliminary A = Approval T = Tender C = Construction

RIDGE