
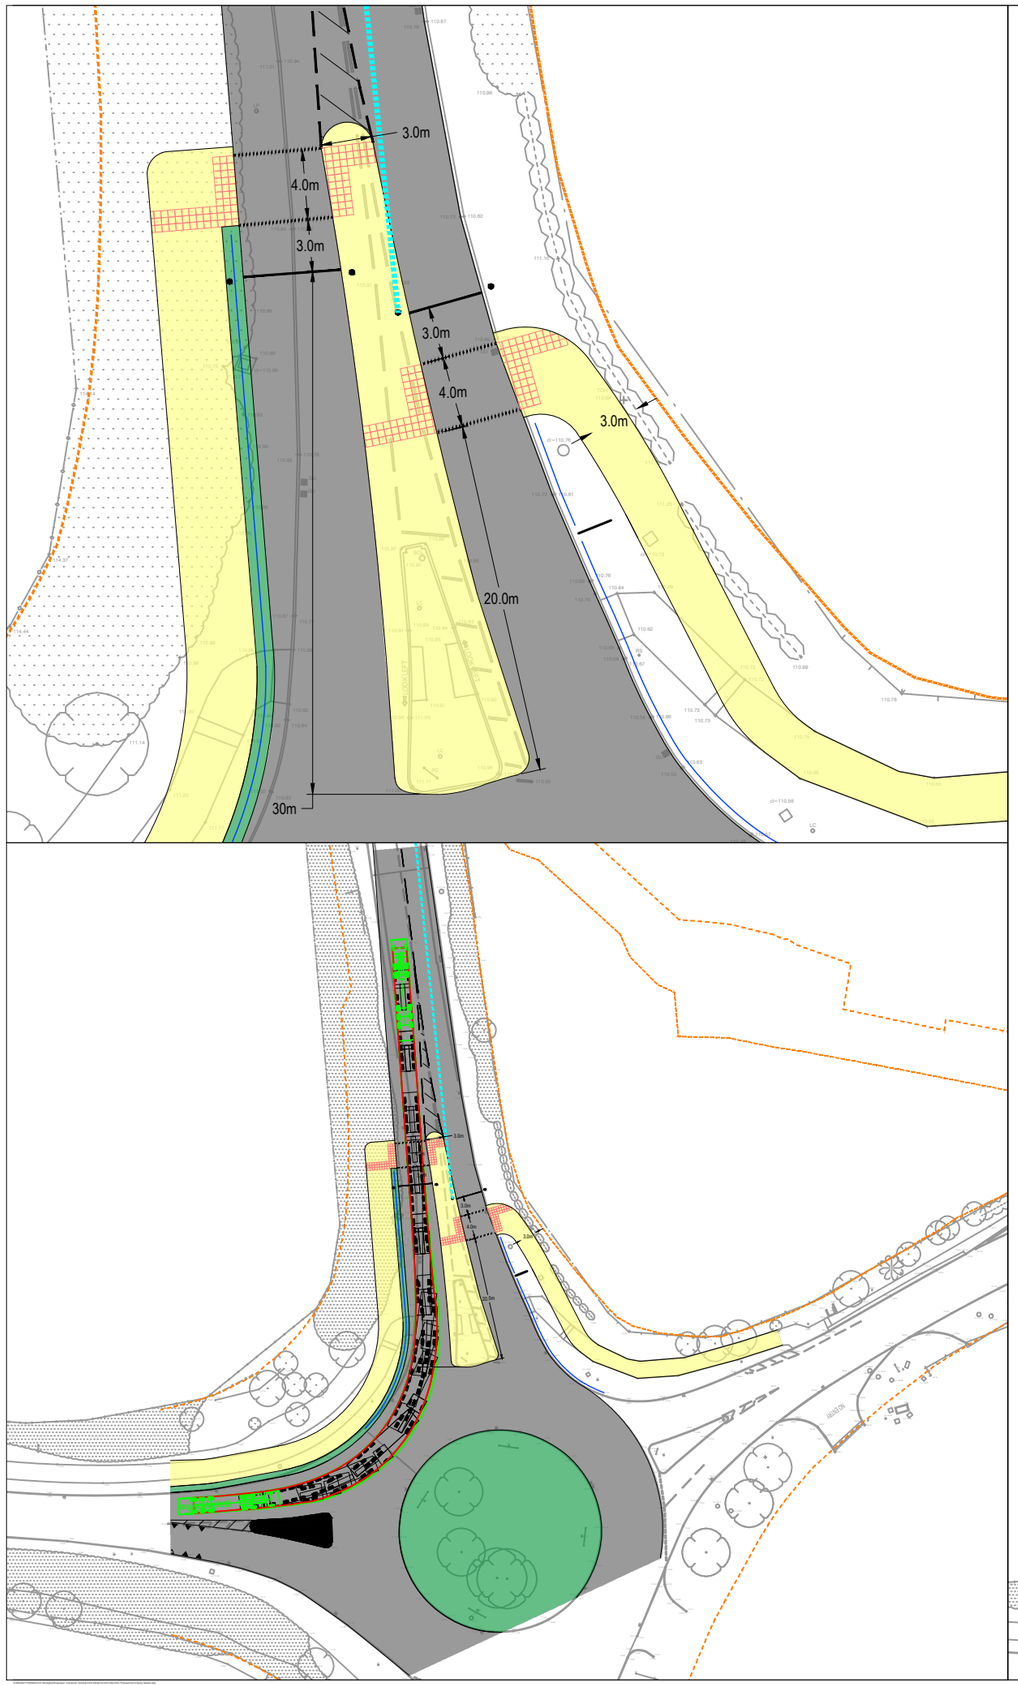


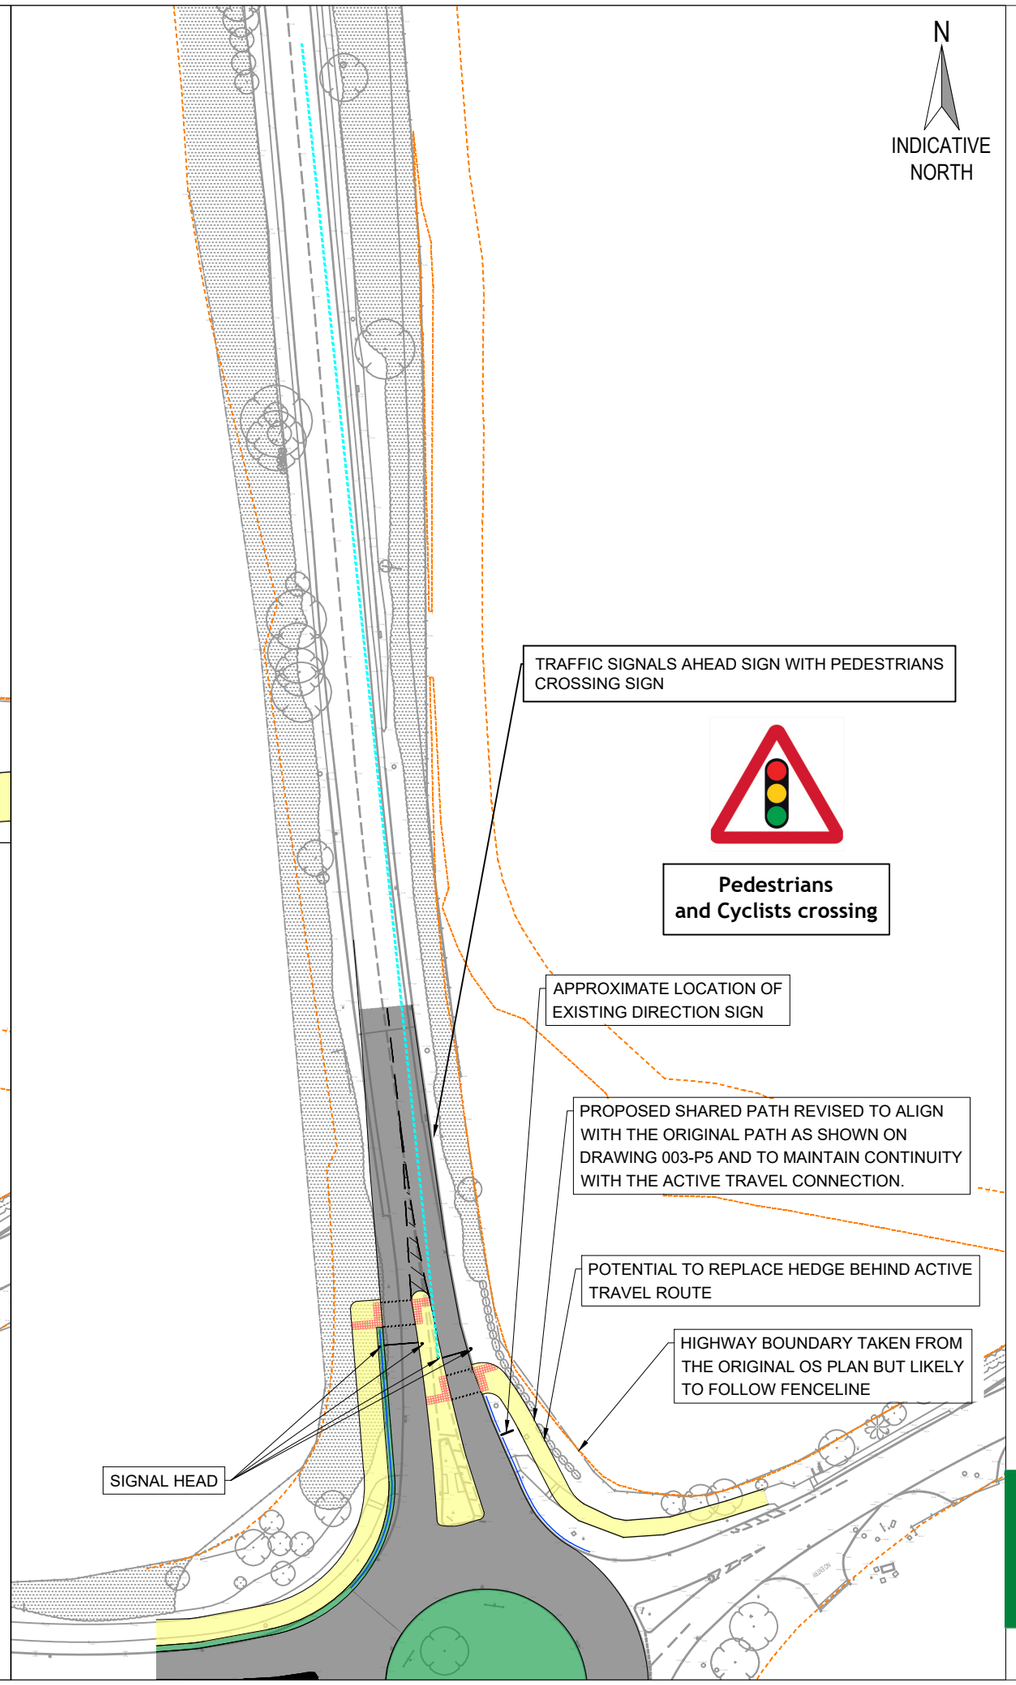

LEGEND

- Site Boundary
- Highway Boundary
- Existing Carriageway
- Proposed Shared Pedestrian and Cyclist Path
- Verge
- 215m Signal Head Visibility Splays
- Guard rails

Rev	Date	Description	By	Apvd
P2	12.08.26	Amendments	TL	JD
P1	10.07.26	Preliminary issue	TL	JD

PROJECT:
BUNTINGFORD

TITLE:
PROPOSED EXIT CROSSING SETBACK

CLIENT:
HALLAM LAND MANAGEMENT LTD

SCALE@A3:
DO NOT SCALE

PROJECT REF:
23161

STATUS:
N/A

DRAWING No:
043

REV:
P2

Revision Referencing
P = Preliminary A = Approval T = Tender C = Construction

RIDGE