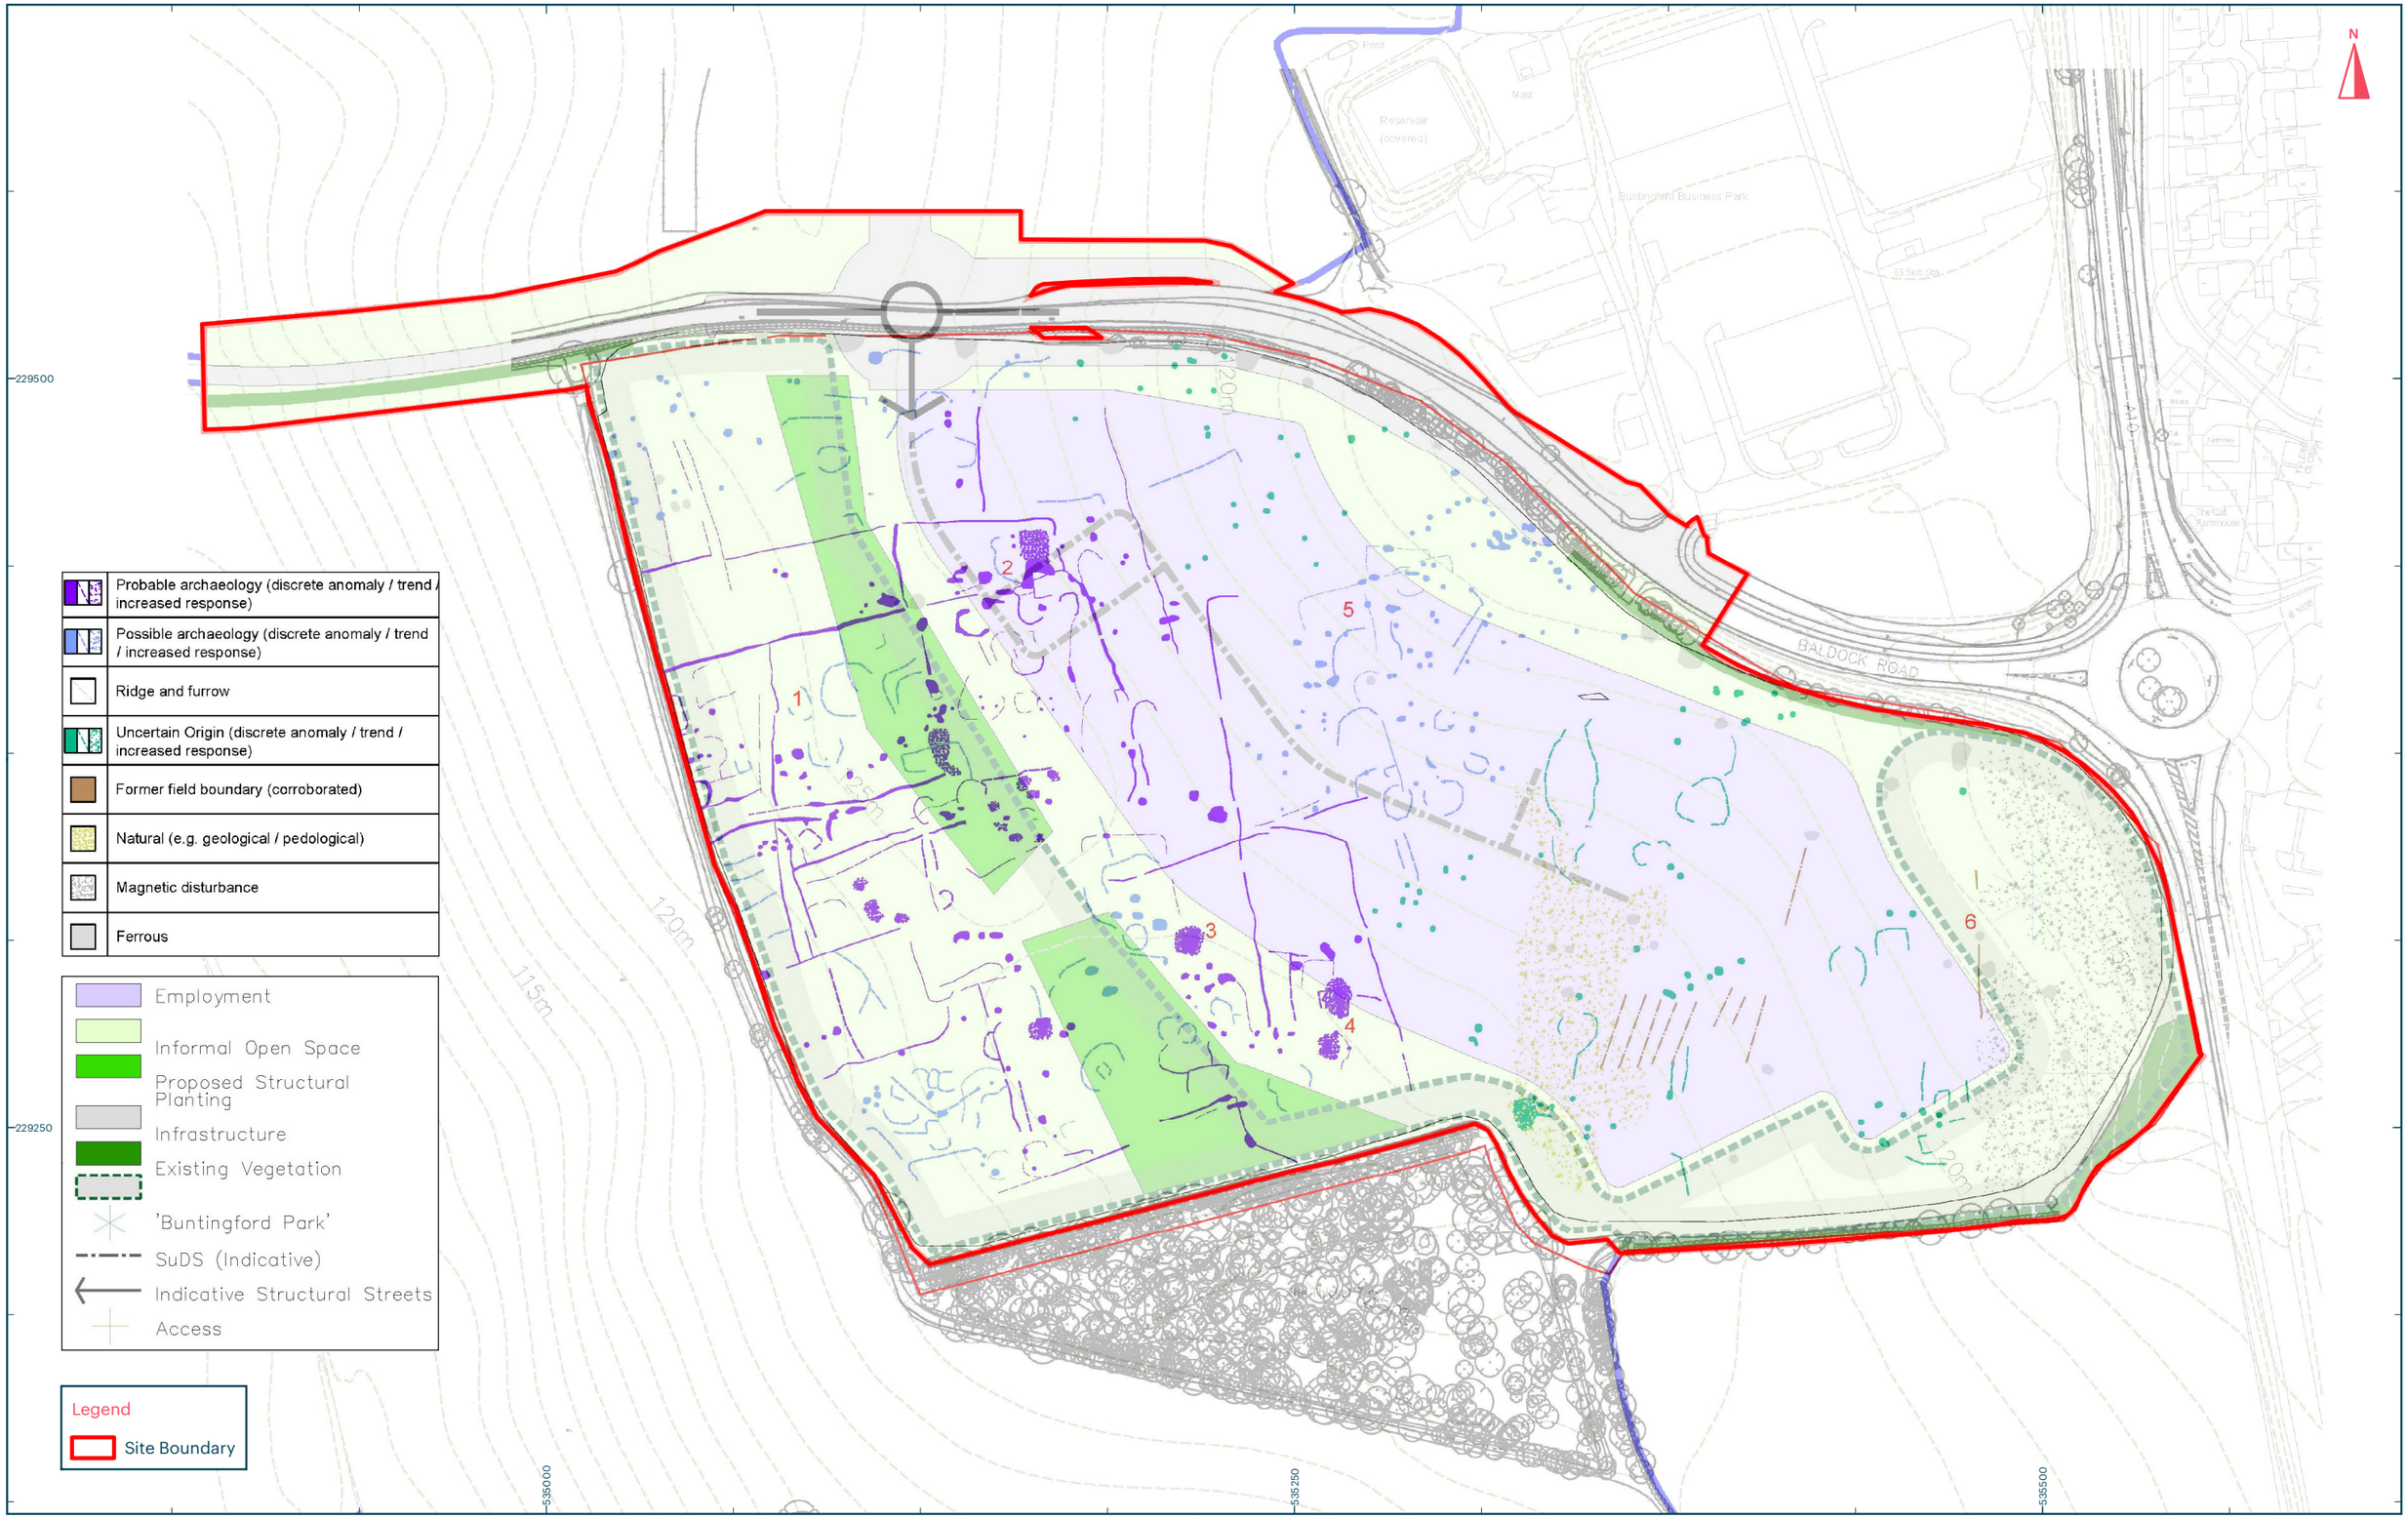


Title:
Plan showing proposed land use and geophysical survey results

Address:
Land South of A507, Buntingford

Scale at A3: 1:2,000

0 50m

orion.

© Historic England (2021). Contains OS data © Crown copyright and database right (2021).
© Ordnance Survey maps reproduced with the sanction of the controller of HM Stationery Office.
Licence No: 100056706. Data contained in this material was obtained on 19.12.24