
N
INDICATIVE NORTH


VISIBILITY SPLAY 1

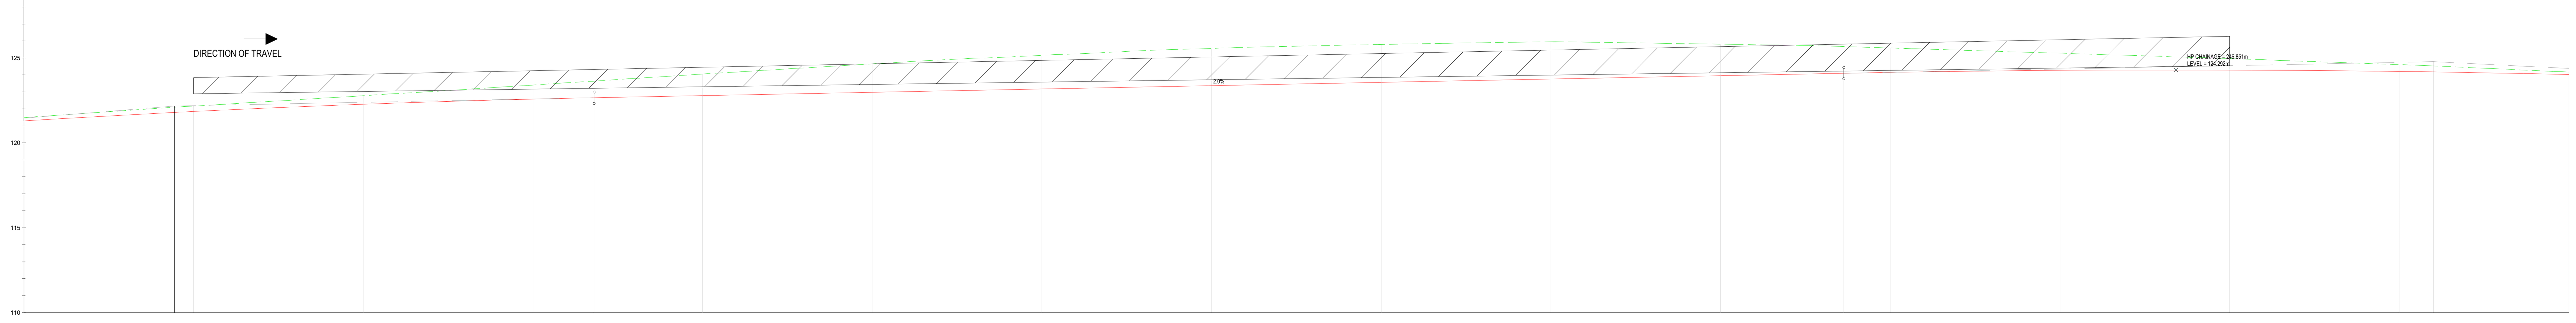

VERTICAL GEOMETRY: R = 800.000m, K = 8.000 | G = 2.0%, L = 73.657m | R = 1000.000m, K = 10.000

EXISTING LEVELS	121.485	122.169	122.779	123.405	124.058	124.652	125.158	125.561	125.798	125.958	125.817	125.589	125.284	124.966	124.610	124.167
PROPOSED LEVELS		121.847	122.275	122.579	122.783	122.979	123.175	123.371	123.567	123.762	123.958	124.151	124.269	124.288	124.206	124.025
CHAINAGE	120.000	130.000	140.000	150.000	160.000	170.000	180.000	190.000	200.000	210.000	220.000	230.000	240.000	250.000	260.000	270.000


VISIBILITY SPLAY 2

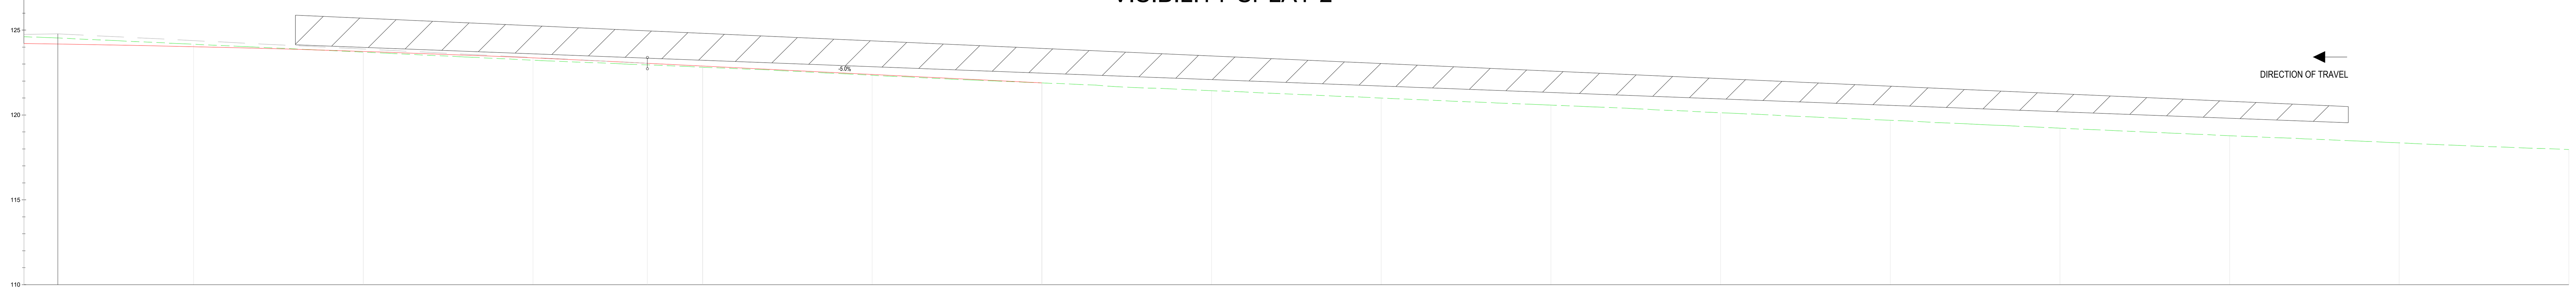

VERTICAL GEOMETRY: R = 1000.000m, K = 10.000 | G = -5.0%, L = 23.259m

EXISTING LEVELS	124.610	124.167	123.702	123.228	122.811	122.338	121.888	121.432	120.995	120.579	120.128	119.684	119.224	118.779	118.354	117.964
PROPOSED LEVELS	124.206	124.025	123.743	123.362	122.885	122.386	121.888									
CHAINAGE	260.000	270.000	280.000	290.000	300.000	310.000	320.000	330.000	340.000	350.000	360.000	370.000	380.000	390.000	400.000	410.000


VISIBILITY SPLAY 3

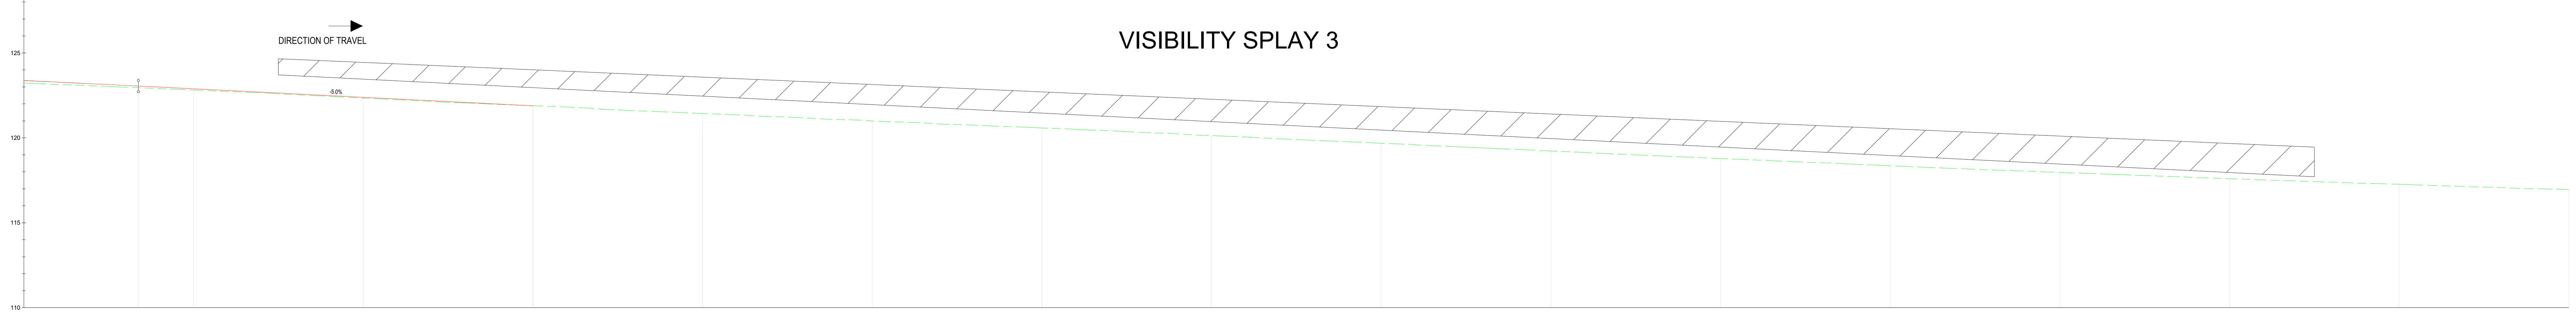

VERTICAL GEOMETRY: R = 1000.000m, K = 10.000 | G = -5.0%, L = 23.259m

EXISTING LEVELS	123.228	122.811	122.338	121.888	121.432	120.995	120.579	120.128	119.684	119.224	118.779	118.354	117.964	117.590	117.261	116.950
PROPOSED LEVELS	123.228	122.811	122.338	121.888	121.432	120.995	120.579	120.128	119.684	119.224	118.779	118.354	117.964	117.590	117.261	116.950
CHAINAGE	290.000	300.000	310.000	320.000	330.000	340.000	350.000	360.000	370.000	380.000	390.000	400.000	410.000	420.000	430.000	440.000

VISIBLITY SPLAY 4

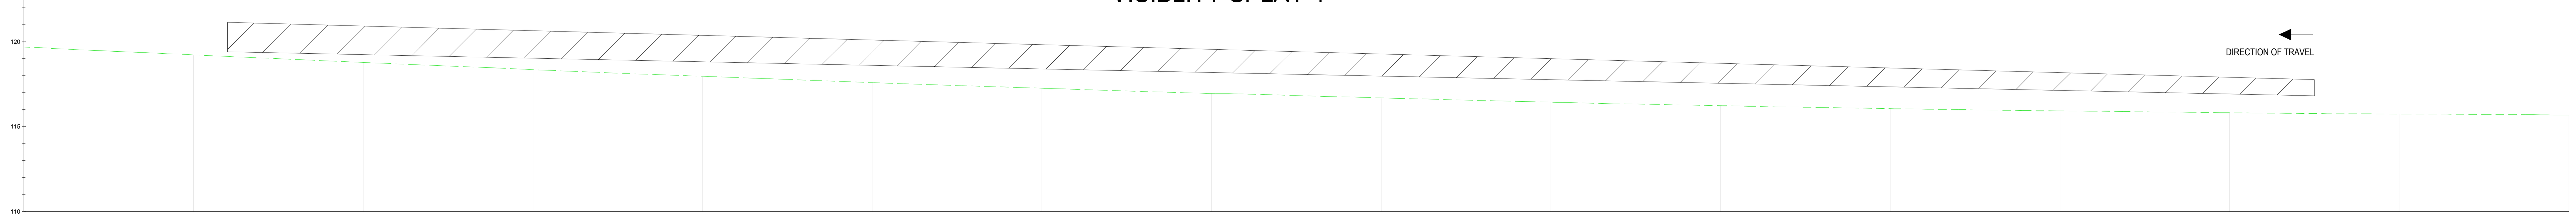

VERTICAL GEOMETRY

EXISTING LEVELS	119.684	119.224	118.779	118.354	117.964	117.590	117.261	116.950	116.692	116.439	116.237	116.061	115.924	115.818	115.738	115.683
PROPOSED LEVELS	119.684	119.224	118.779	118.354	117.964	117.590	117.261	116.950	116.692	116.439	116.237	116.061	115.924	115.818	115.738	115.683
CHAINAGE	370.000	380.000	390.000	400.000	410.000	420.000	430.000	440.000	450.000	460.000	470.000	480.000	490.000	500.000	510.000	520.000

LEGEND

- Existing Ground
- Proposed Road
- Forward Visibility Splay (Envelope of Visibility)

Rev	Date	Description	By	Apvd
P2	03.02.25	Preliminary Issue	RJ	JD
P1	31.01.25	Preliminary Issue	RJ	JD

PROJECT:
BUNTINGFORD

TITLE:
FORWARD VISIBILITY PLAN

CLIENT:
HALLAM LAND MANAGEMENT LTD

SCALE@A1:
NTS

PROJECT REF: 23161
STATUS: N/A
DRAWING No: 024
REV: P2

Revision Referencing
P = Preliminary A = Approval T = Tender C = Construction

Jubb

Bristol, Cardiff, Plymouth, Winchester
Kings Orchard, 1 Queen St, Bristol BS2 0HQ
jubb.uk.com
+44(0)117 922 6266